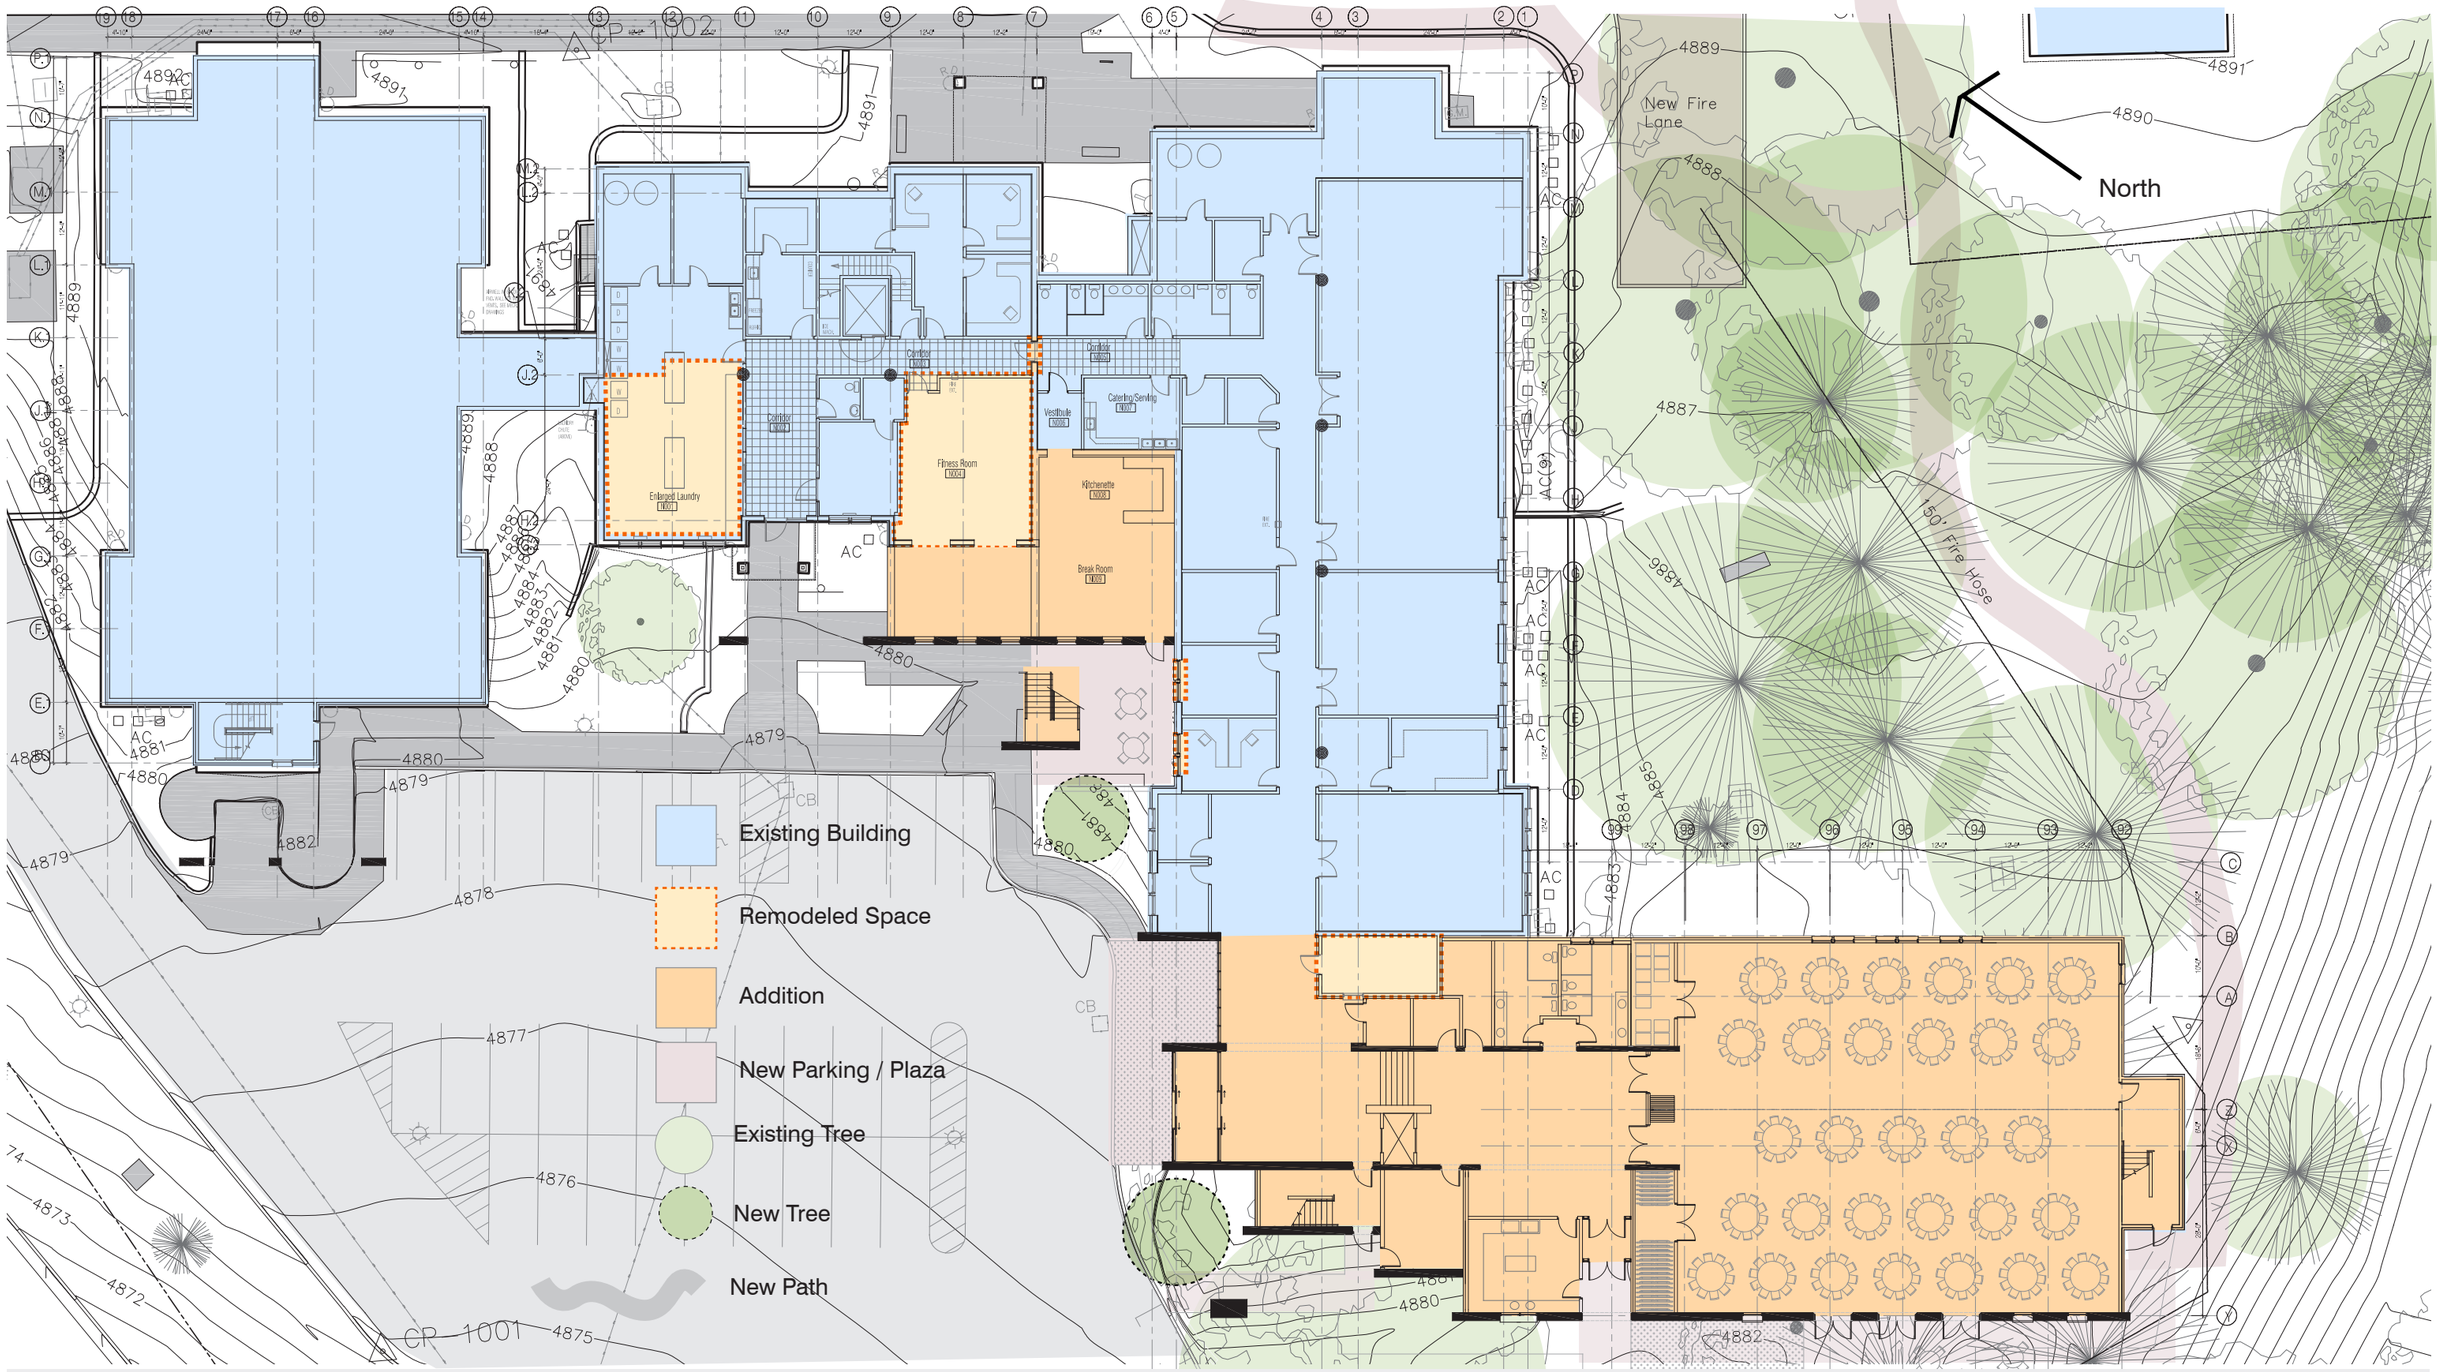

JACOBY ARCHITECTS

Ground Floor - SCALE: 1" = 25'-0"

Guest House Addition and Remodel, University of Utah

Sheet Number
GN 122
08.11.2010

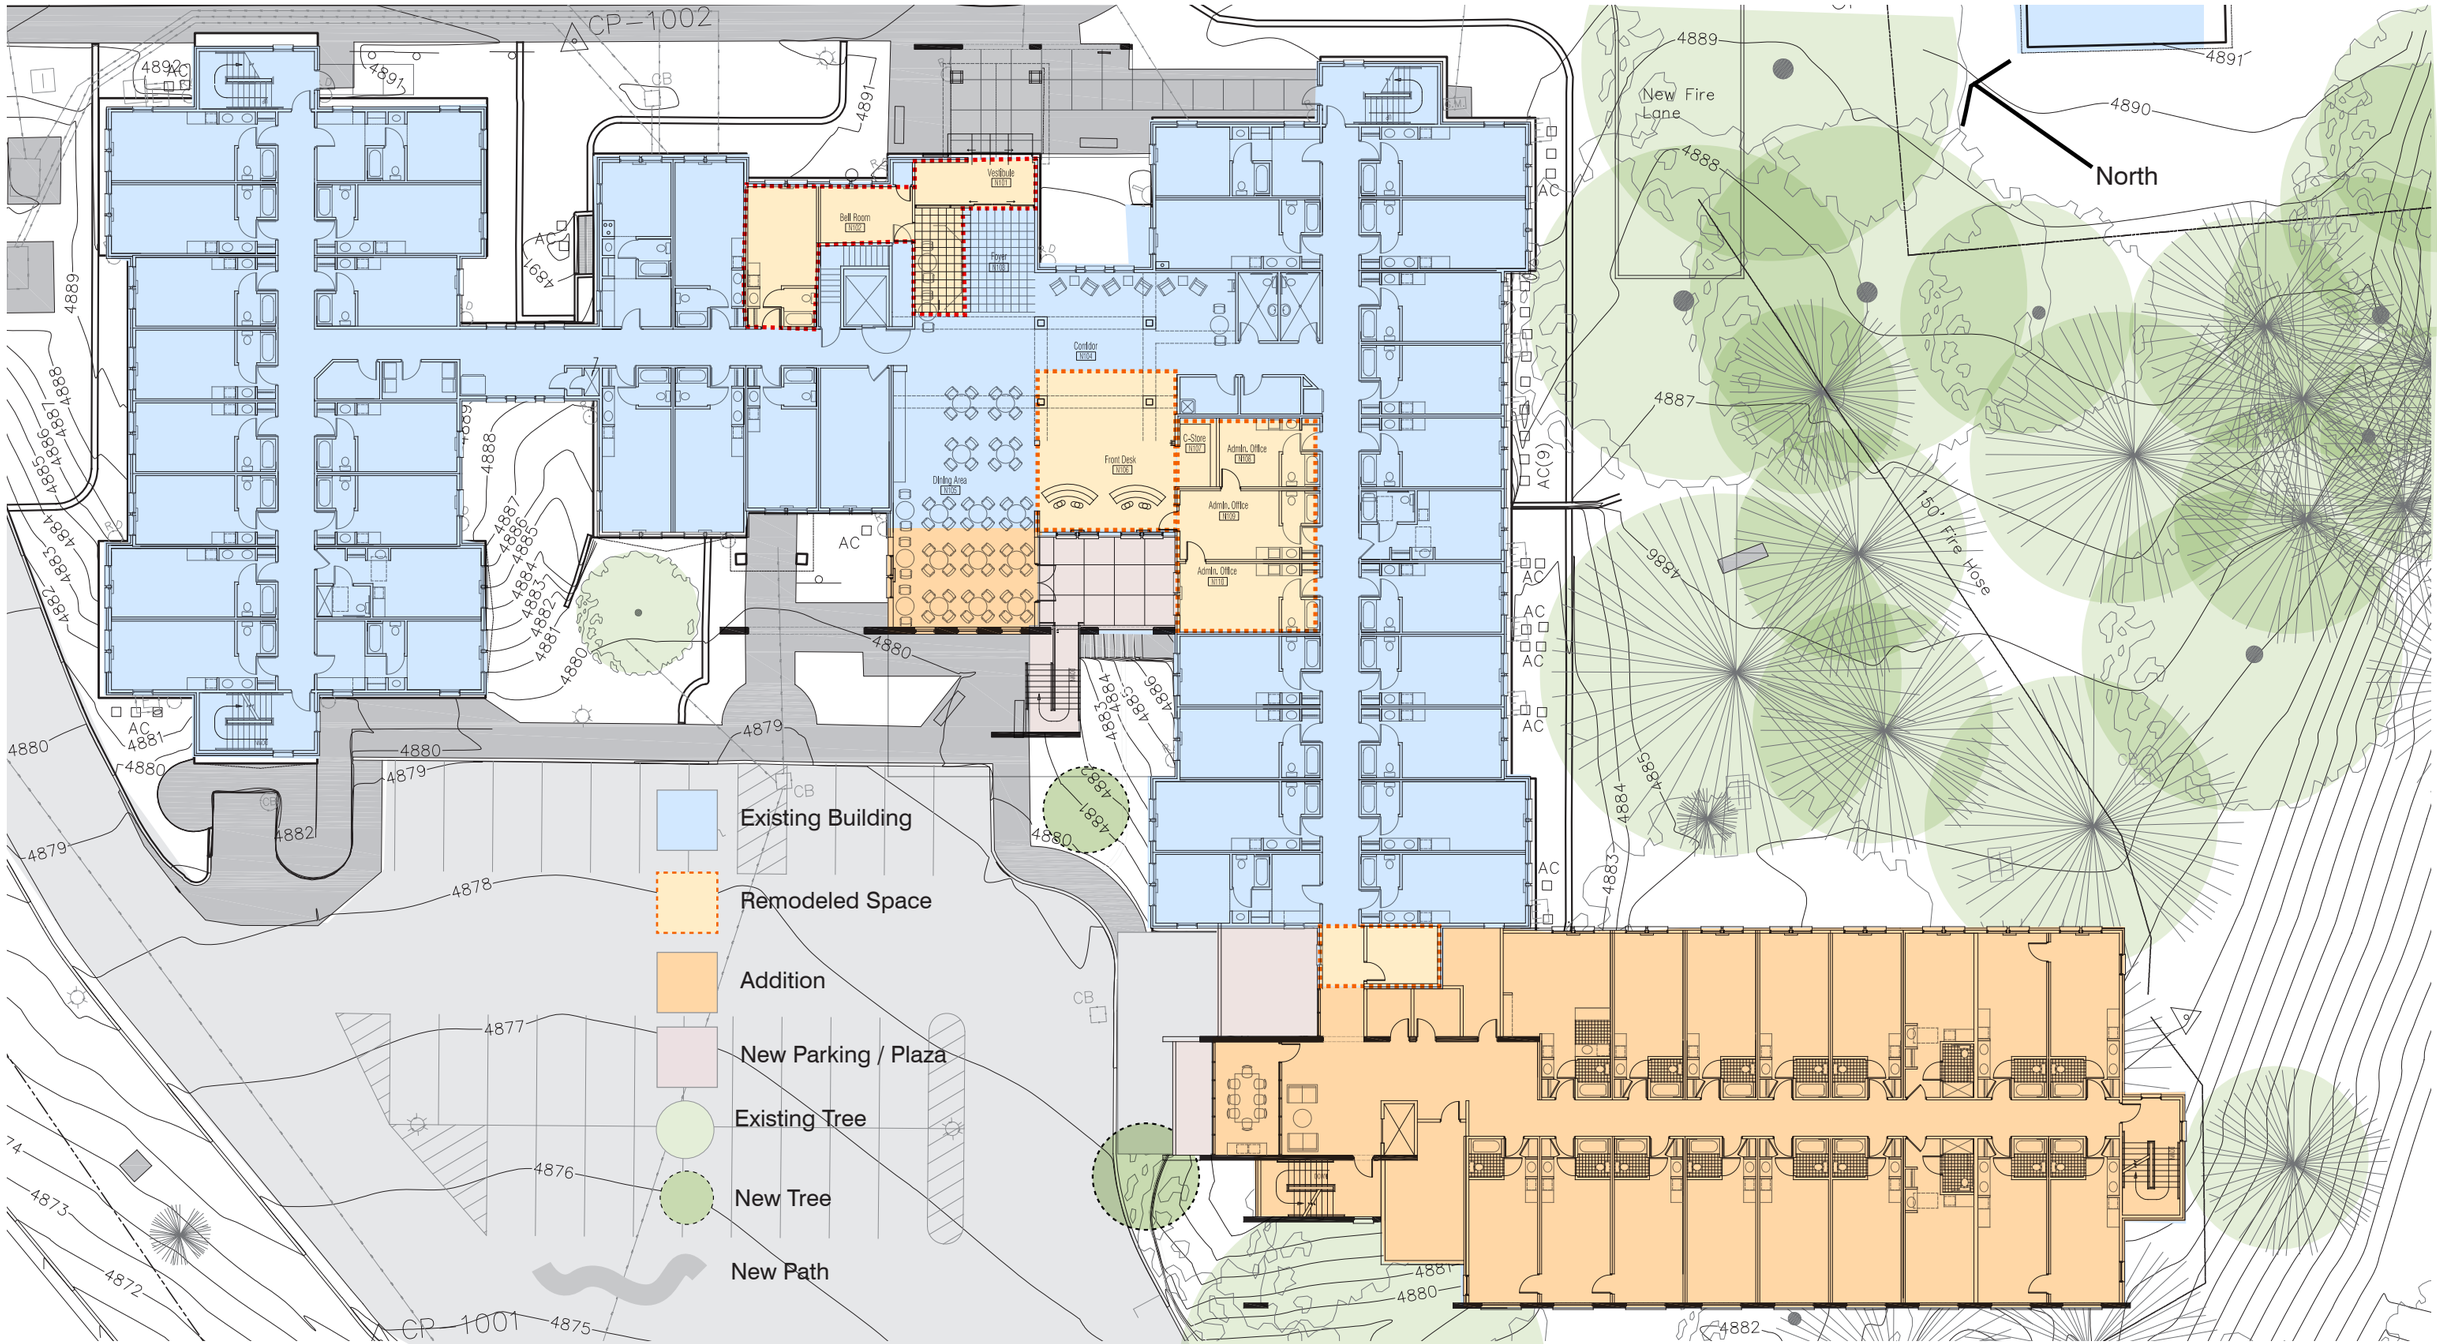

JACOBY ARCHITECTS

First Floor - (Similar 2nd/3rd) - SCALE: 1" = 25'-0"

Guest House Addition and Remodel, University of Utah

Sheet Number
GN 123
08.11.2010